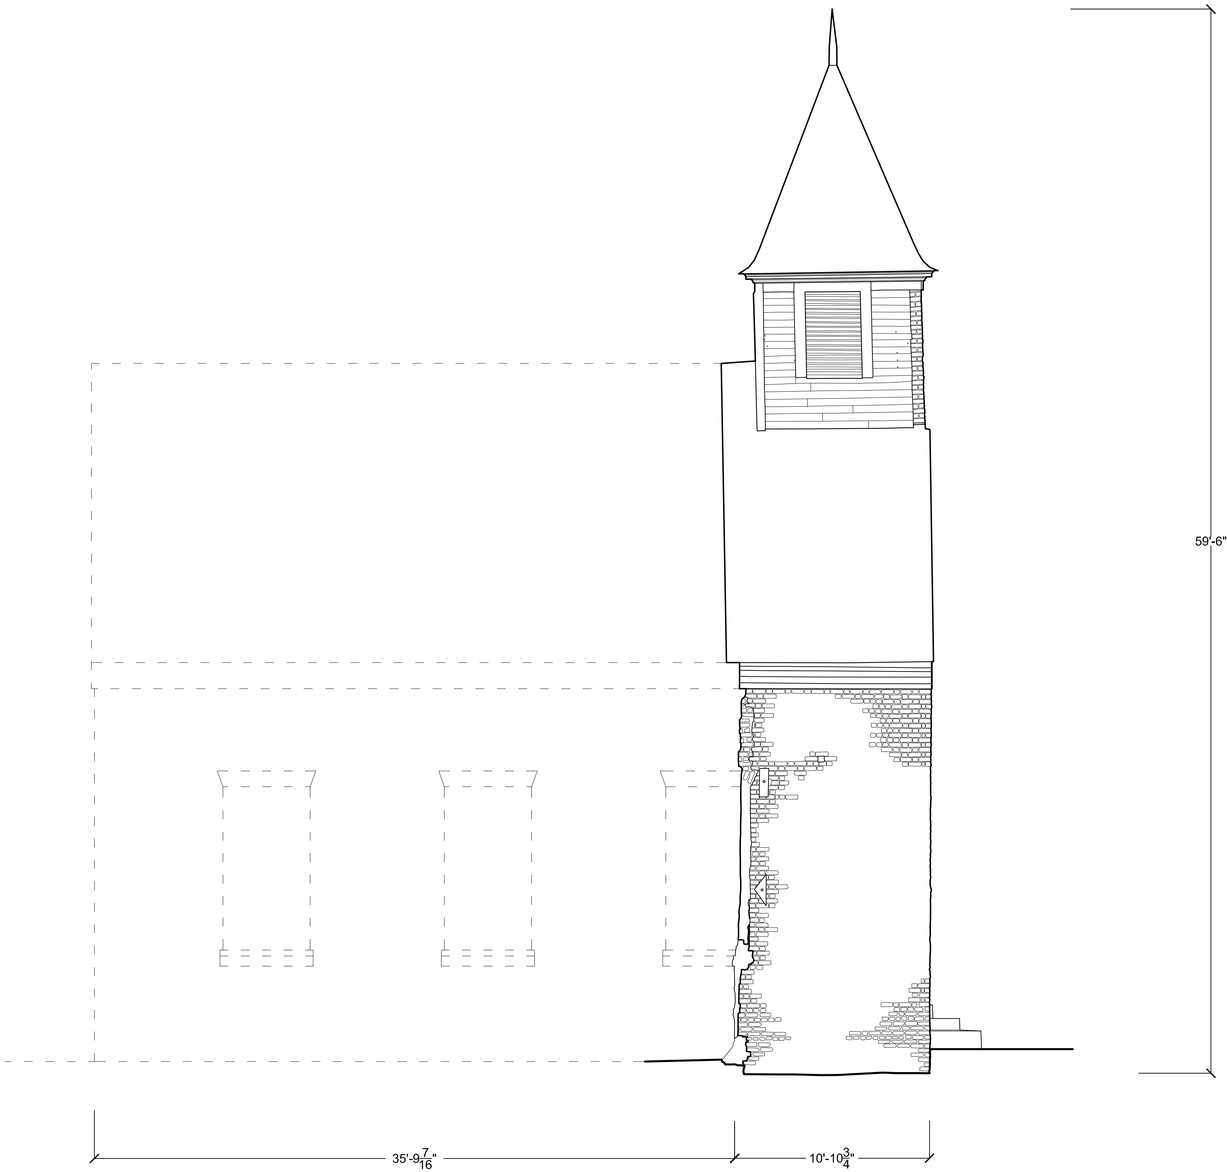

Northeast Elevation

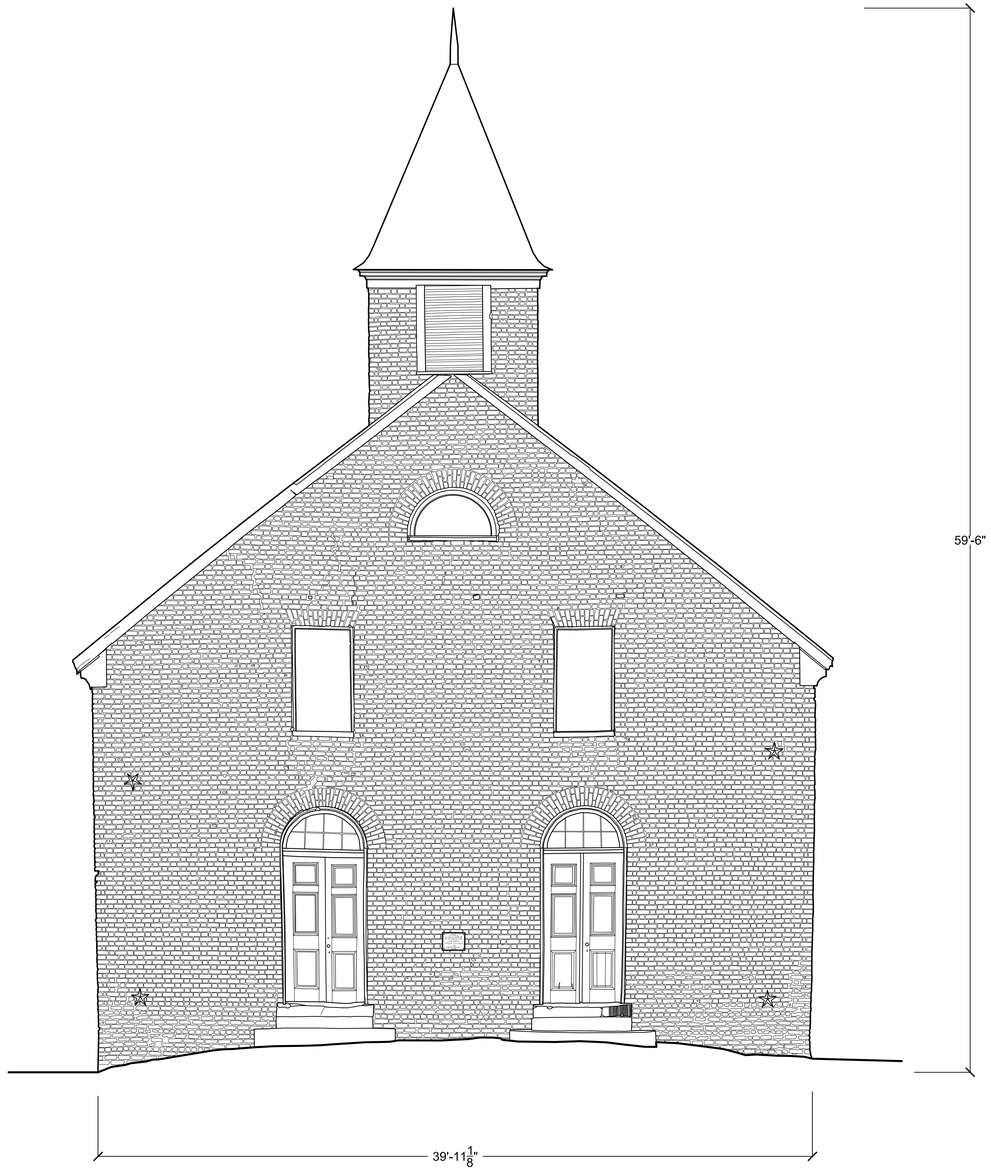

Northwest Elevation

Scale: 1/4" = 1'-0"

UNIVERSITY OF MARY WASHINGTON DEPARTMENT OF HISTORIC PRESERVATION	Union Church Falmouth, Virginia	Drawn by: Michael Spencer Date: December 11, 2013	SHEET NUMBER 1